
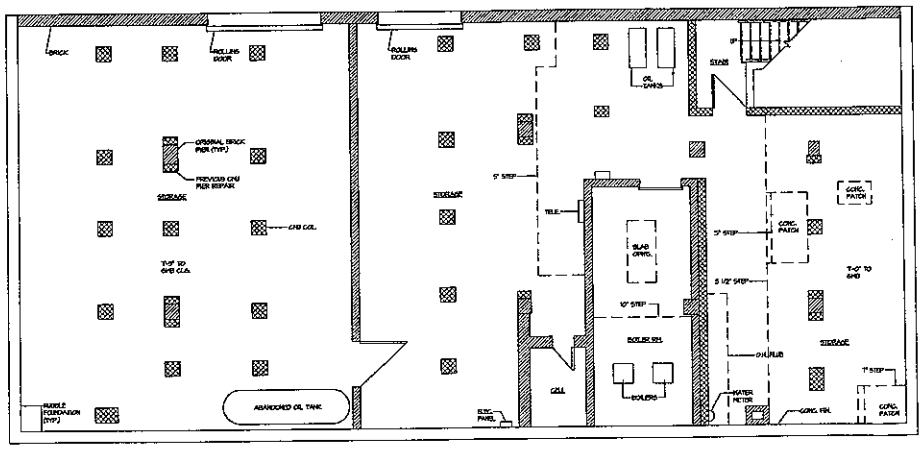


EXISTING BASEMENT FLOOR PLAN


SCALE: 1/8" 1'-0"

REINHARDT ASSOCIATES, INC.

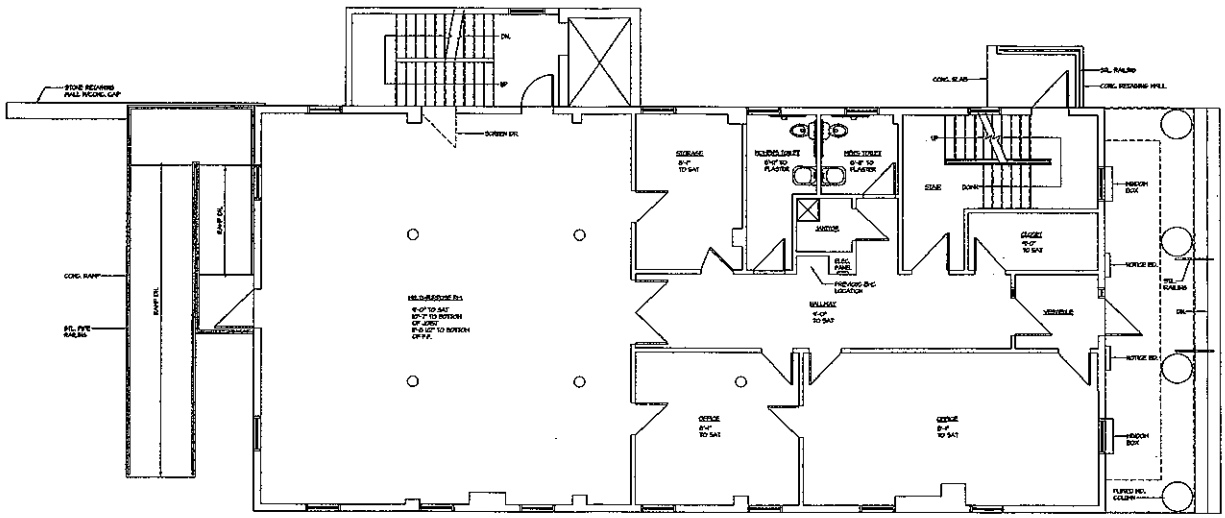


EXISTING FIRST FLOOR PLAN
SCALE: 1/8" = 1'-0"

REINHARDT ASSOCIATES, INC.
ARCHITECTS · ENGINEERS · PLANNERS

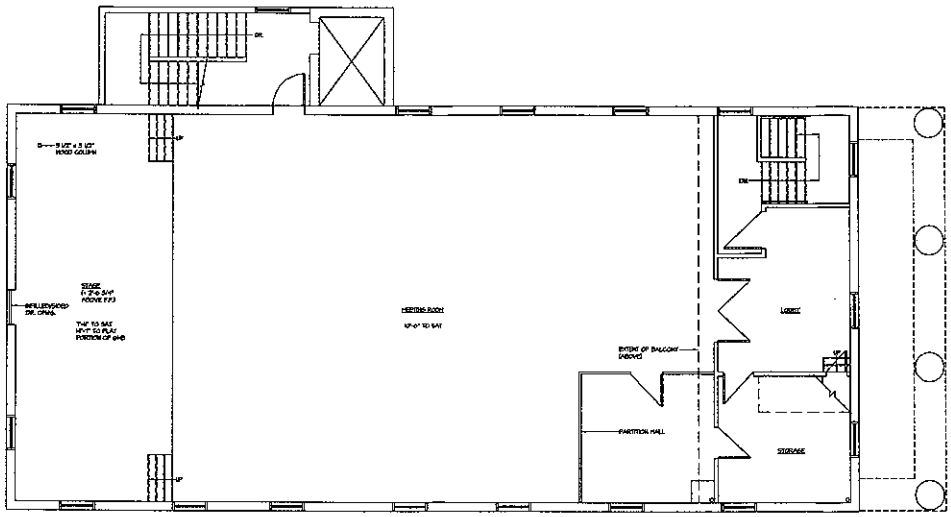


EXISTING SECOND FLOOR PLAN
SCALE: 1/8" = 1'-0"

REINHARDT ASSOCIATES, INC.
ARCHITECTS · ENGINEERS · PLANNERS

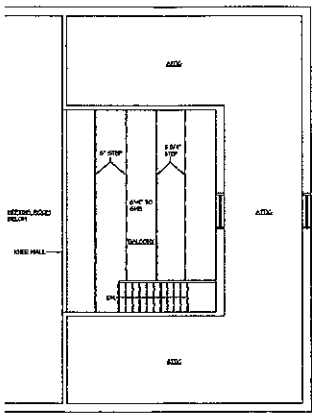

EXISTING BALCONY FLOOR PLAN
SCALE: 1/8" = 1'-0"


REINHARDT ASSOCIATES, INC.
ARCHITECTS · ENGINEERS · PLANNERS

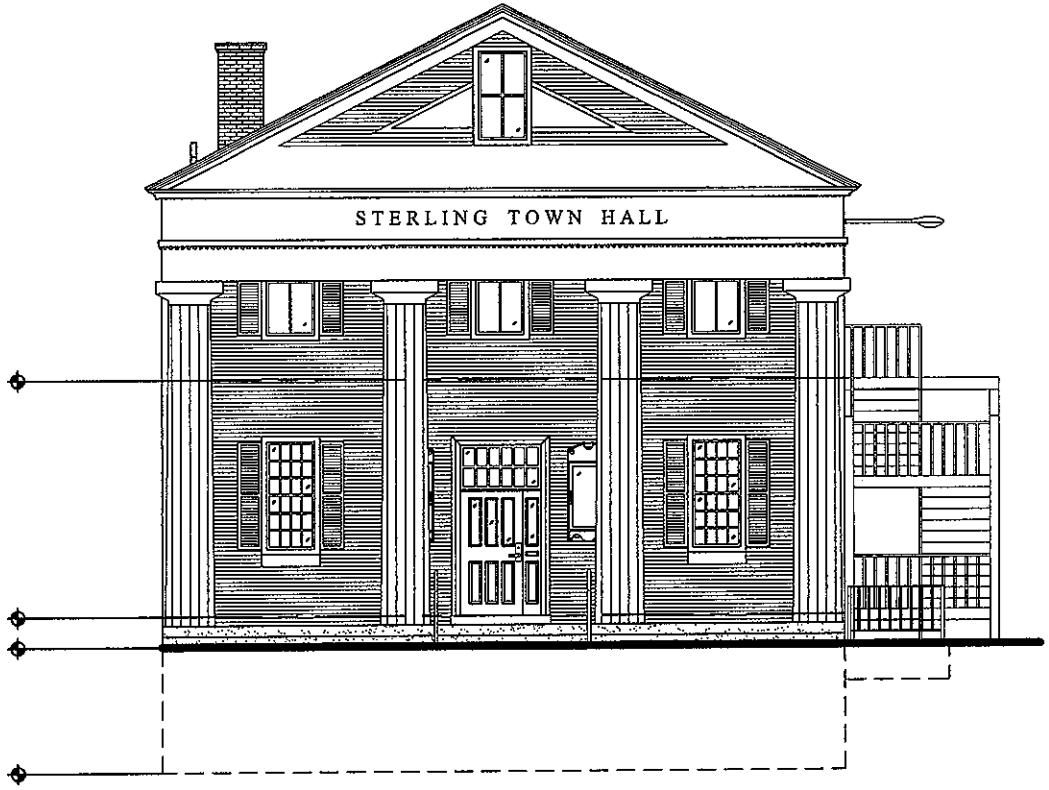

EXISTING WEST ELEVATION

SCALE: 3/32" = 1'-0"


REINHARDT ASSOCIATES, INC.
ARCHITECTS · ENGINEERS · PLANNERS

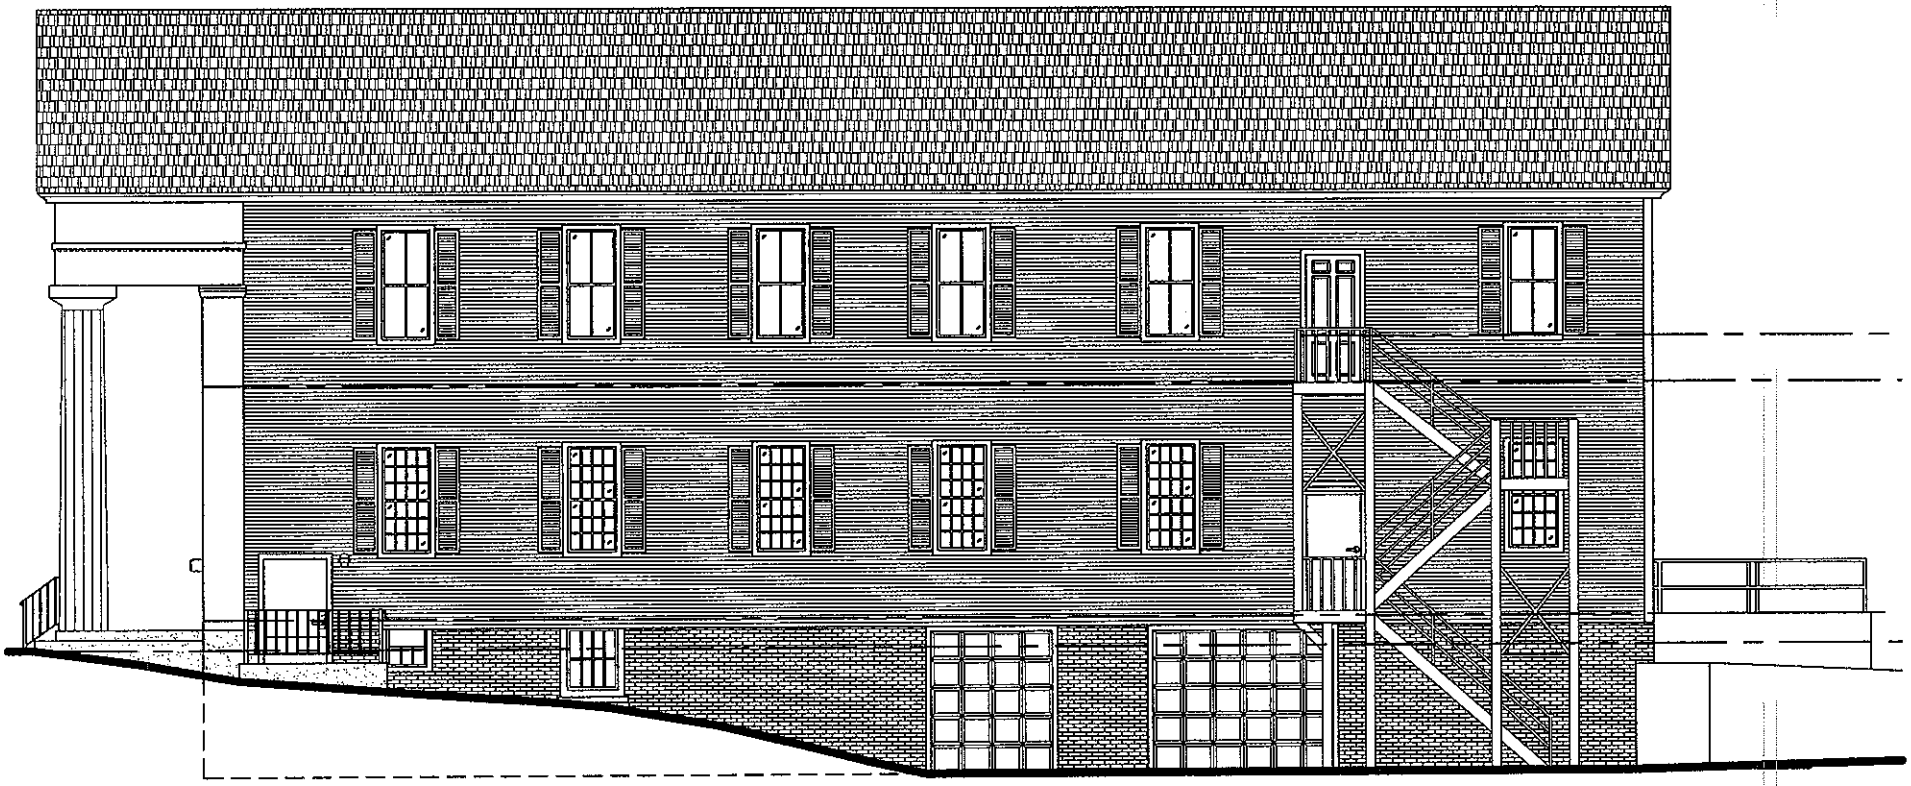

EXISTING SOUTH ELEVATION

SCALE: 3/32" = 1'-0"


REINHARDT ASSOCIATES, INC.
ARCHITECTS · ENGINEERS · PLANNERS

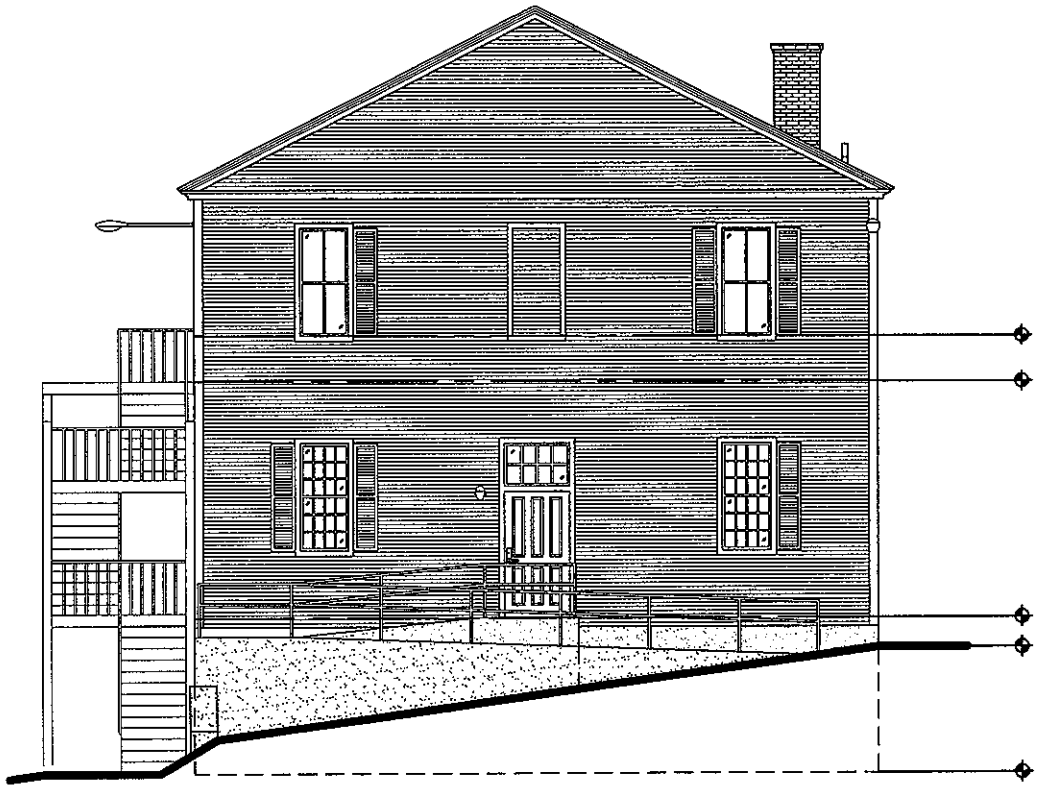

EXISTING EAST ELEVATION

SCALE: 3/32" = 1'-0"

REINHARDT ASSOCIATES, INC.
ARCHITECTS · ENGINEERS · PLANNERS

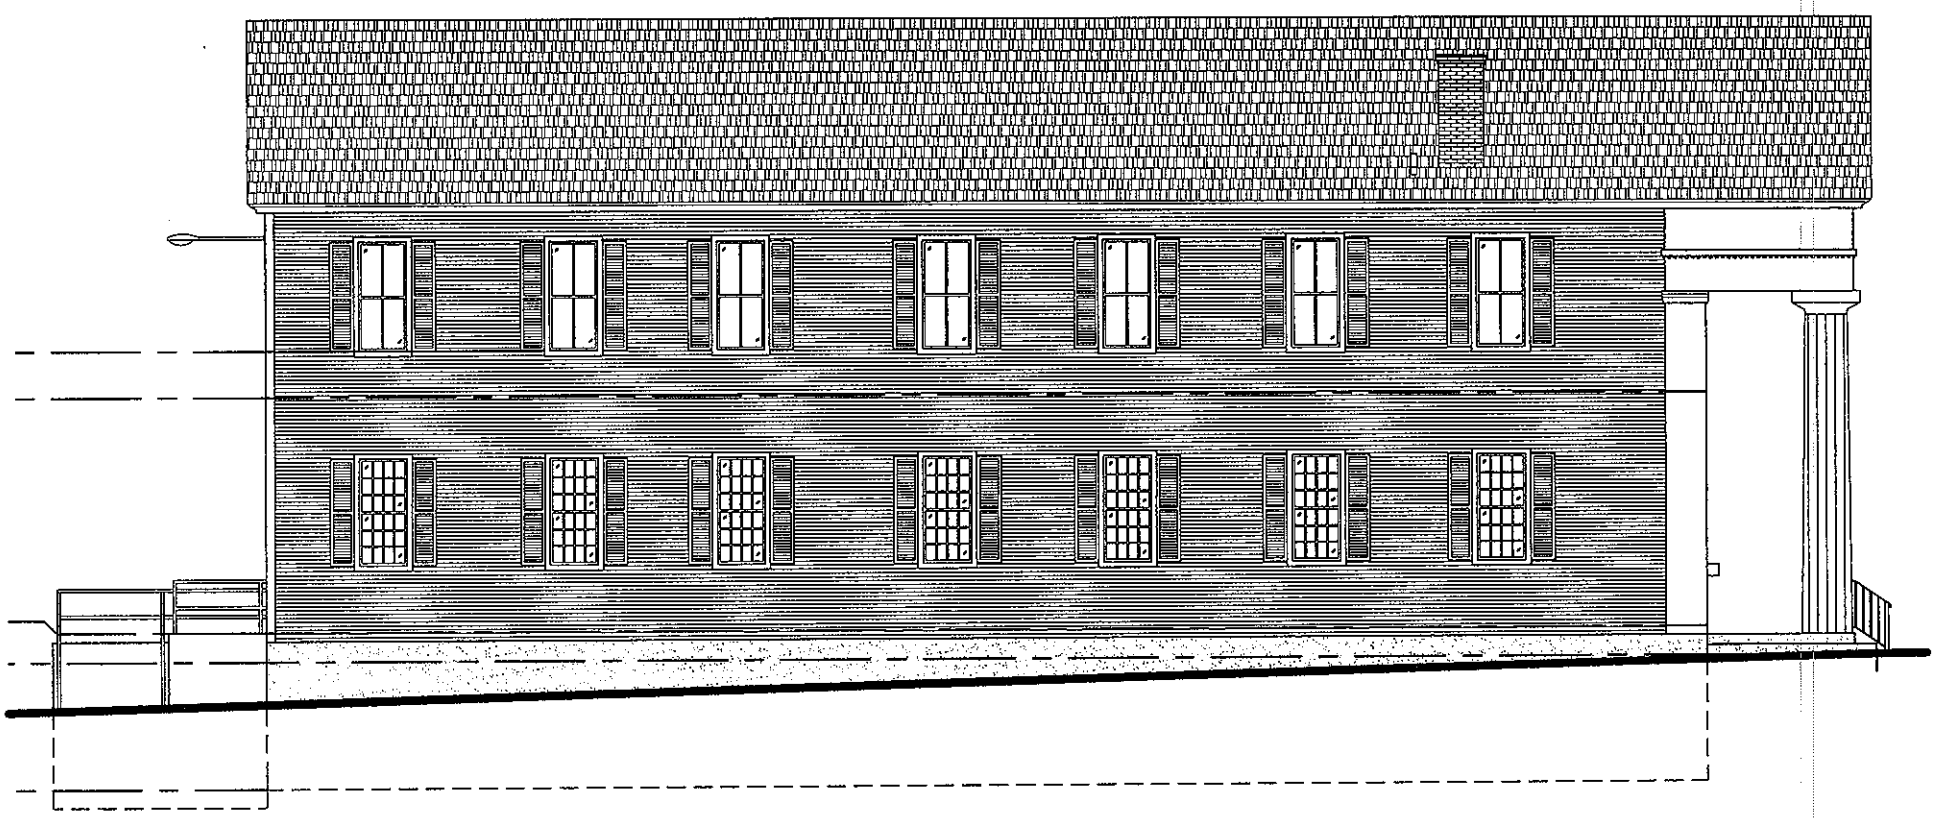

EXISTING NORTH ELEVATION

SCALE: 3/32" = 1'-0"

REINHARDT ASSOCIATES, INC.
ARCHITECTS · ENGINEERS · PLANNERS